Annotated Site Map

1:1500@A1

122661313/001 Figure 1

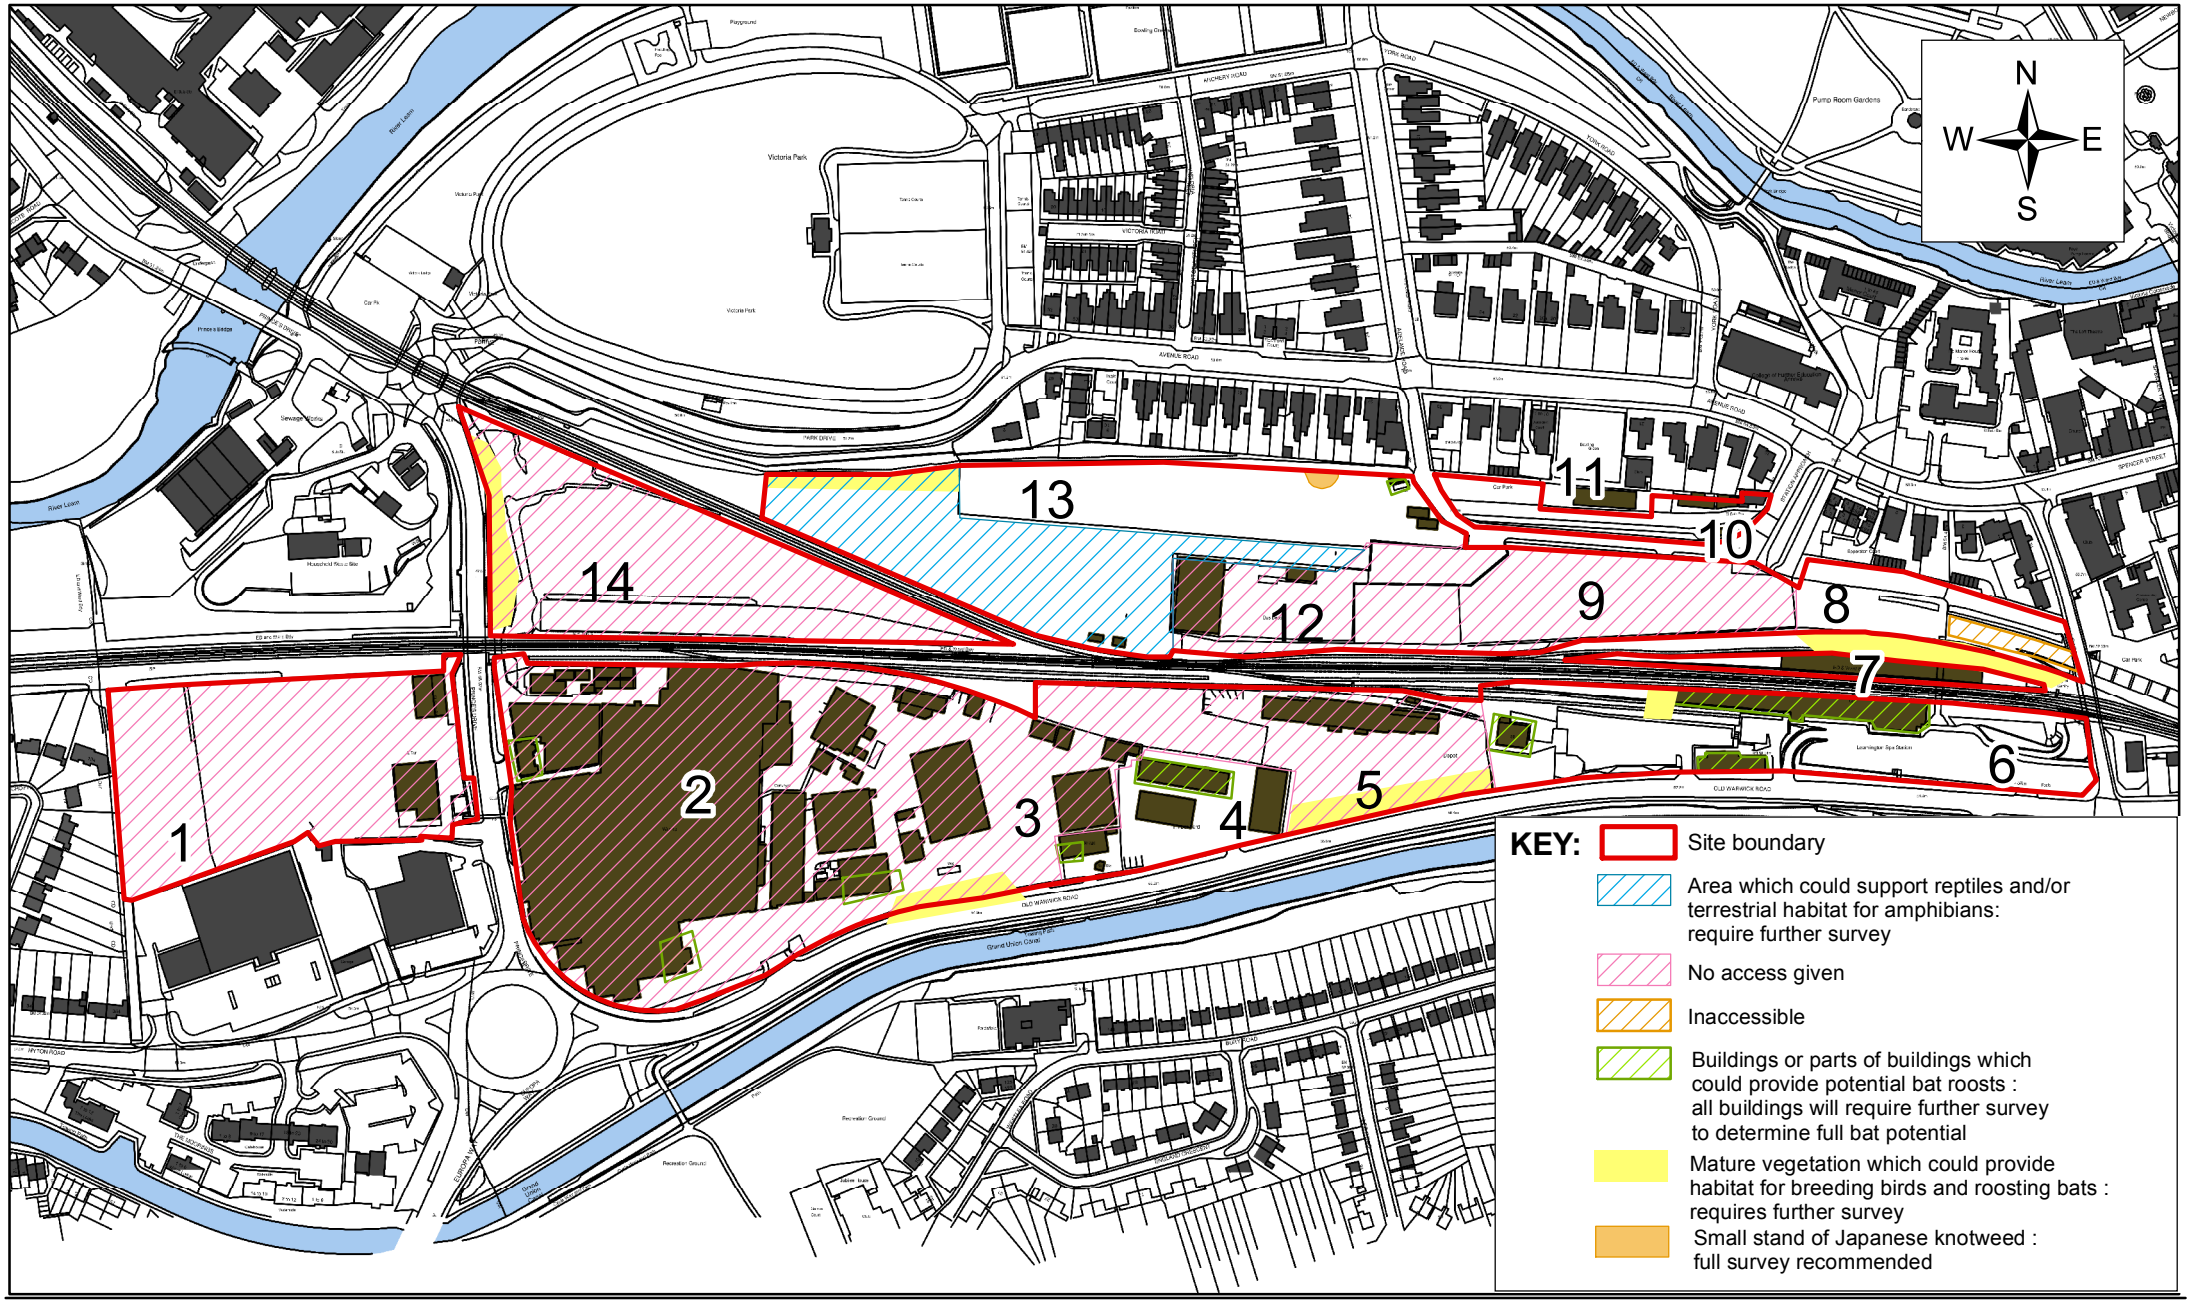

Station Area,Leamington Spa

Client: Warwick District Council

Designed and Checked : SB
Approved : AB
Drawn : SP
Date : April 2008

1 Queens Dr
Birmingham, B5 4PJ
0121 352 4700
http://www.wspgroup.com