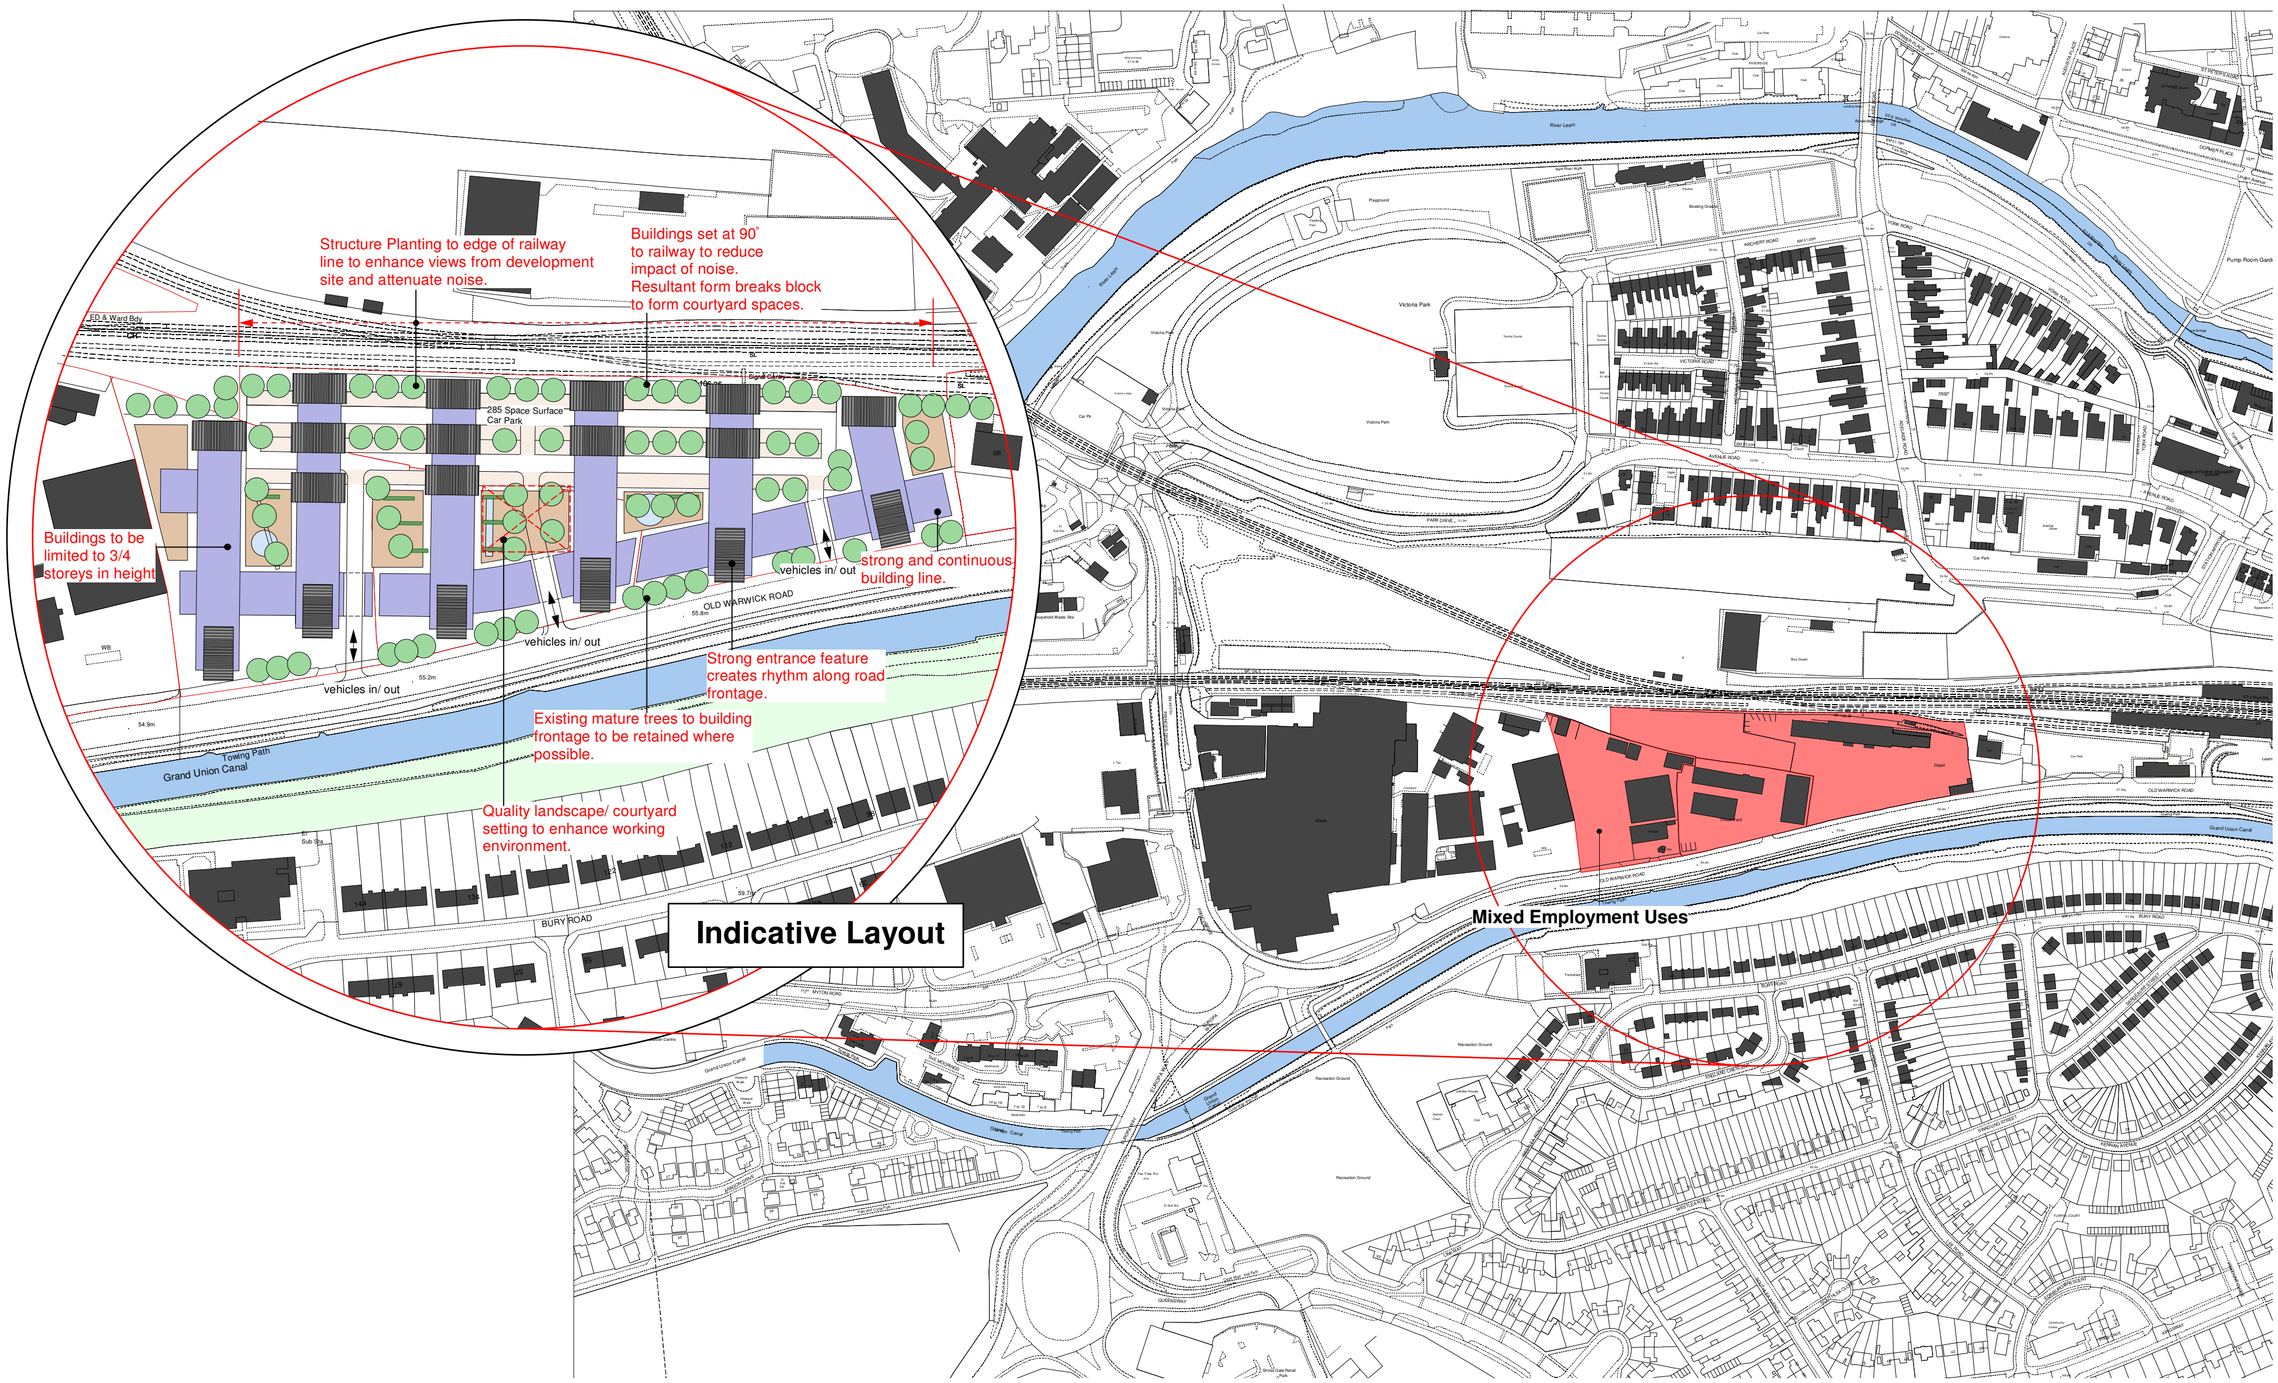

Rev.	Date	By	Description

Chartered

Plan - 09 - Station Area - Royal Leamington Spa : Old Warwick Road Frontage

Date SEPT 08	Client Warwick District Council	Drawing Title Indicative Layout - Old Warwick Road Frontage	Job No. AL08543	Drawing No. 09	Rev.
Scale NTS	Project Station Area Development Royal Leamington Spa				
Drawn	Status Planning Brief				

architecture tws vision
5 WATER COURT. 36 WATER STREET. BIRMINGHAM. B3 1HP.
Tel : [0121] 212 3399 Fax : [0121] 233 9273 E-Mail : admin@twsarchitects.com
Web : www.twsarchitects.com

This drawing is the property of Turner Woolford Sharp, Copyright is reserved by them and this drawing is issued on the condition that it is not copied either wholly or in part without the consent in writing of Turner Woolford Sharp. Figured dimensions to take preference over those scaled. All dimensions to be checked on site before commencement of any work or shop drawings. This drawing must be read in conjunction with project specification.