Wellesbourne Road, Barford.

Baldwin Design Consultancy Ltd

Revision:

Rev A -	06.05.16
Rev B -	14.11.16
Rev C -	17.11.16
Rev D -	21.11.16
Rev E -	22.11.16

Project Title:
Residential Development

Address:
Wellesbourne Road
Barford.

Drawing:
Indicative Development Plan

Drawing No:
G/WRB/LP/01

Drawn:	Ch'd:	Date:
GB	SB	Date 14/04/15
Scale: 1:1250		Paper Size: A1

Suite 109-110, Lovell House, Birchwood Park, Warrington, Cheshire, WA3 6FW Tel: 01925 747615 e-mail: graham.baldwin@bdc.gb.com

KEY:

VISIBILITY SPLAY 2.4 x 43m (MfS @ 30mph)

Suggested Dimensions

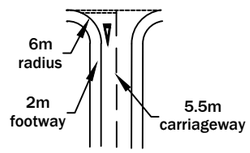

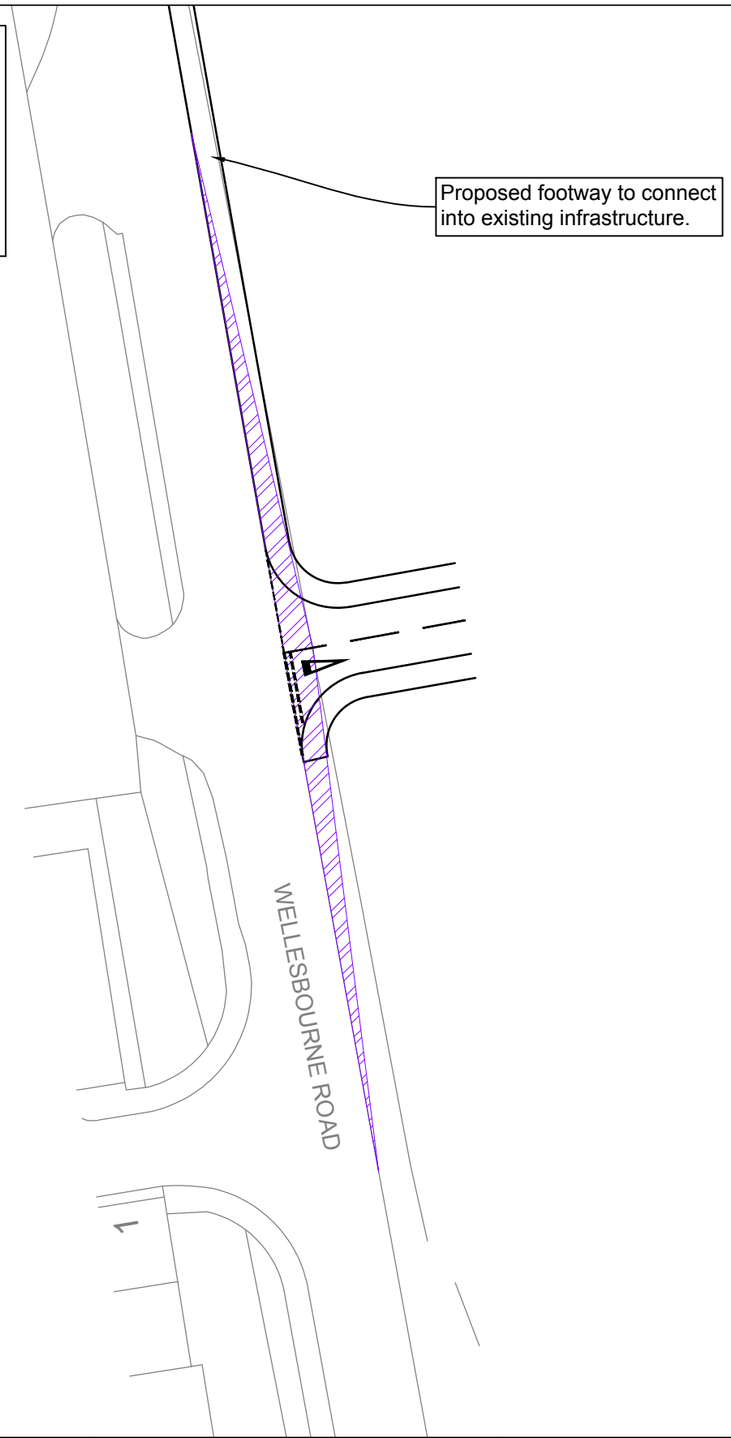

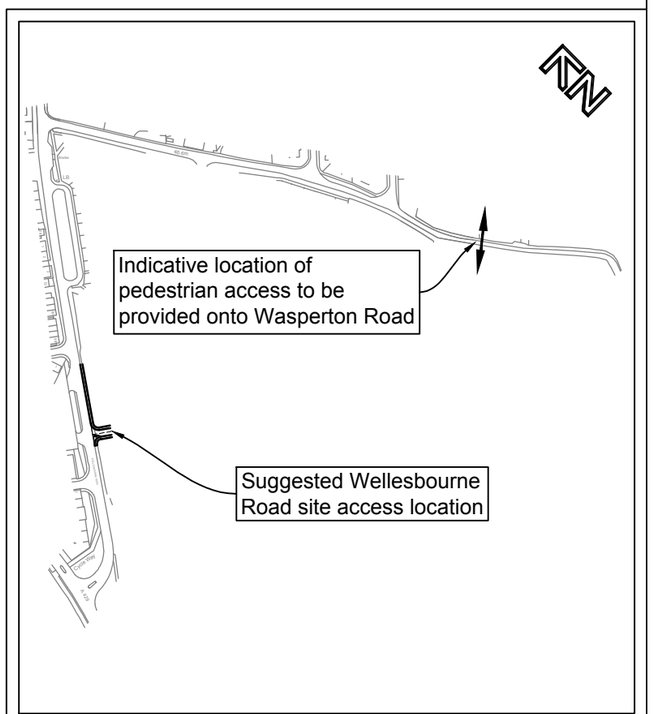

PRIME Transport Planning
9 Hurricane Court
Liverpool International Business Park | Estuary Boulevard | Liverpool | L24 8RL
www.primetp.co.uk | 0151 728 1860

Rev	Date	By	Revision notes
*	*	*	*

Status

FOR INFORMATION

Project

WELLESBOURNE ROAD, BARFORD, WARWICKSHIRE

Title

POTENTIAL SITE ACCESS LOCATIONS

Drawn by	Issue date
MF	11 NOV 2016

Scale(s)

1:500 @A3

Drawing No

P16001-0033-002