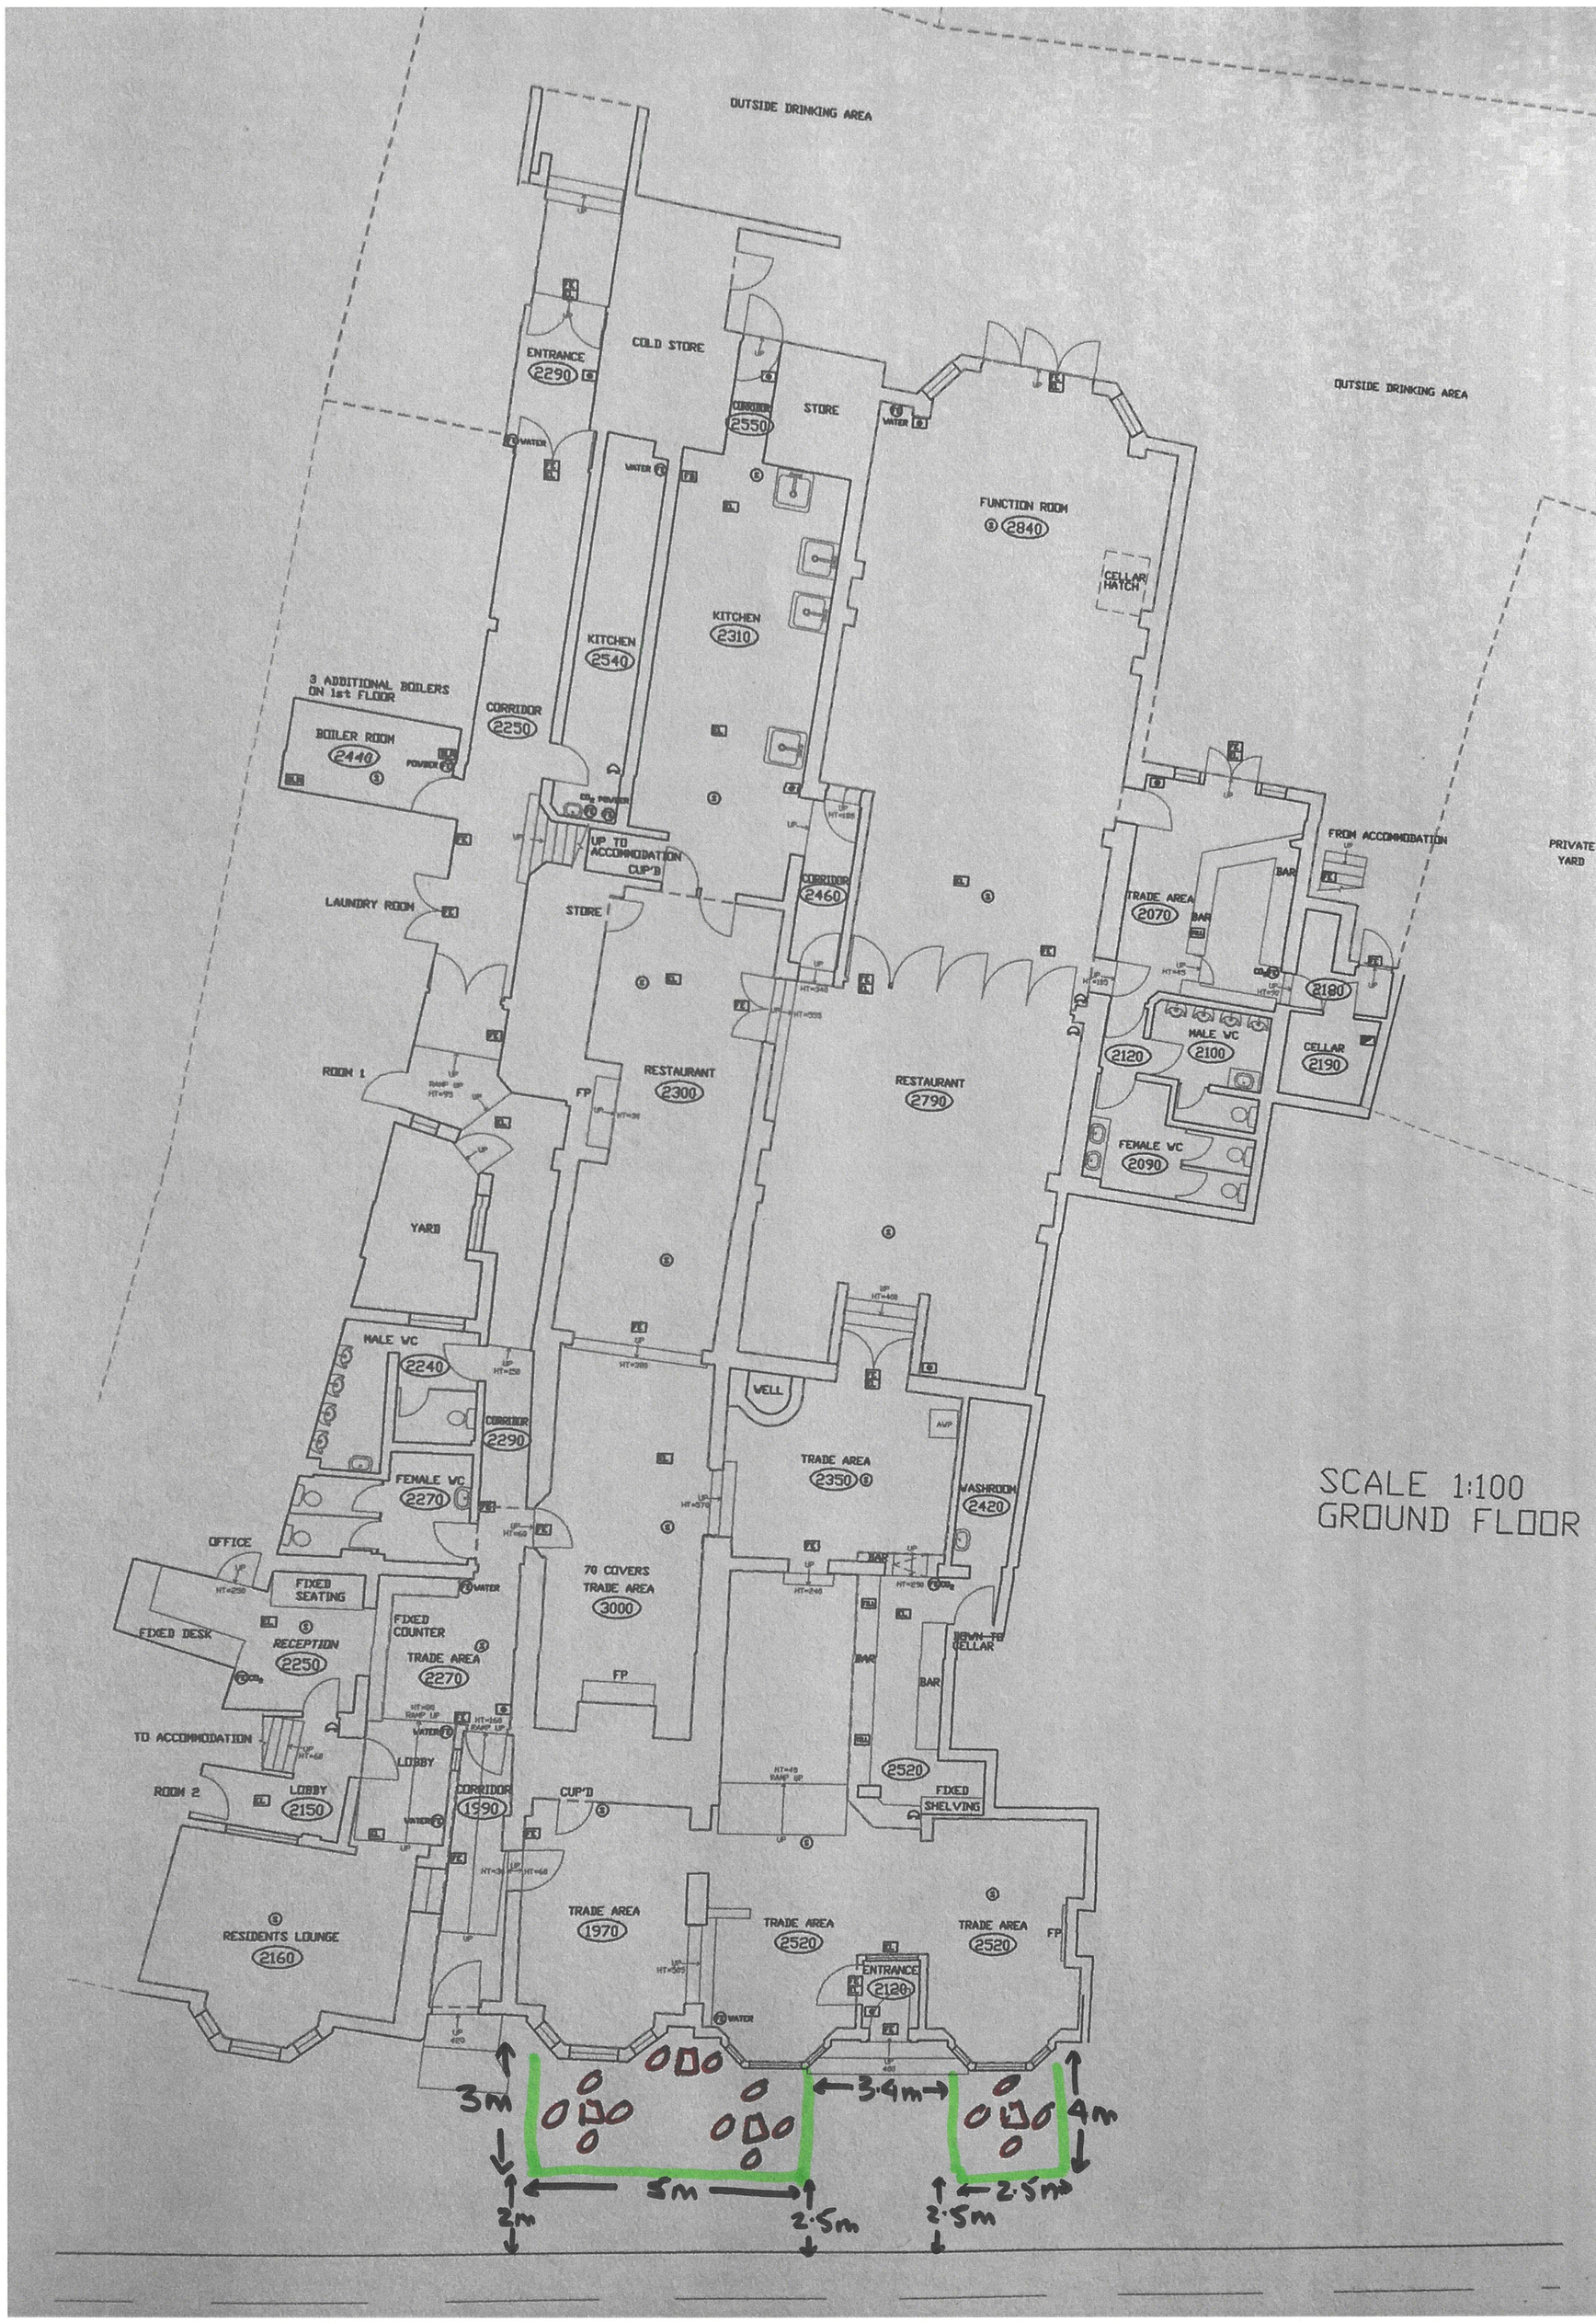
OUTSIDE DRINKING AREA
OUTSIDE DRINKING AREA
ENTRANCE 2290
COLD STORE
CORRIDOR 2550
STORE
FUNCTION ROOM 2840
CELLAR HATCH
KITCHEN 2540
KITCHEN 2310
3 ADDITIONAL BOILERS ON 1st FLOOR
BOILER ROOM 2440
CORRIDOR 2250
UP TO ACCOMMODATION CUP'B
CORRIDOR 2460
LAUNDRY ROOM
STORE
FROM ACCOMMODATION
PRIVATE YARD
TRADE AREA 2070
BAR
2180
MALE WC 2100
CELLAR 2190
2120
ROOM 1
RESTAURANT 2300
RESTAURANT 2790
FEMALE WC 2090
YARD
MALE WC 2240
CORRIDOR 2290
WELL
TRADE AREA 2350
WASHROOM 2420
FEMALE WC 2270
OFFICE
FIXED SEATING
70 COVERS TRADE AREA 3000
FIXED DESK
RECEPTION 2250
FIXED COUNTER
TRADE AREA 2270
FP
DOWN TO CELLAR
BAR
TO ACCOMMODATION
LOBBY
2520
ROOM 2
LOBBY 2150
CORRIDOR 1990
CUP'D
FIXED SHELVING
RESIDENTS LOUNGE 2160
TRADE AREA 1970
TRADE AREA 2520
TRADE AREA 2520
ENTRANCE 2120
WATER
3m
3.4m
4m
5m
2m
2.5m
2.5m
2.5m
SCALE 1:100
GROUND FLOOR