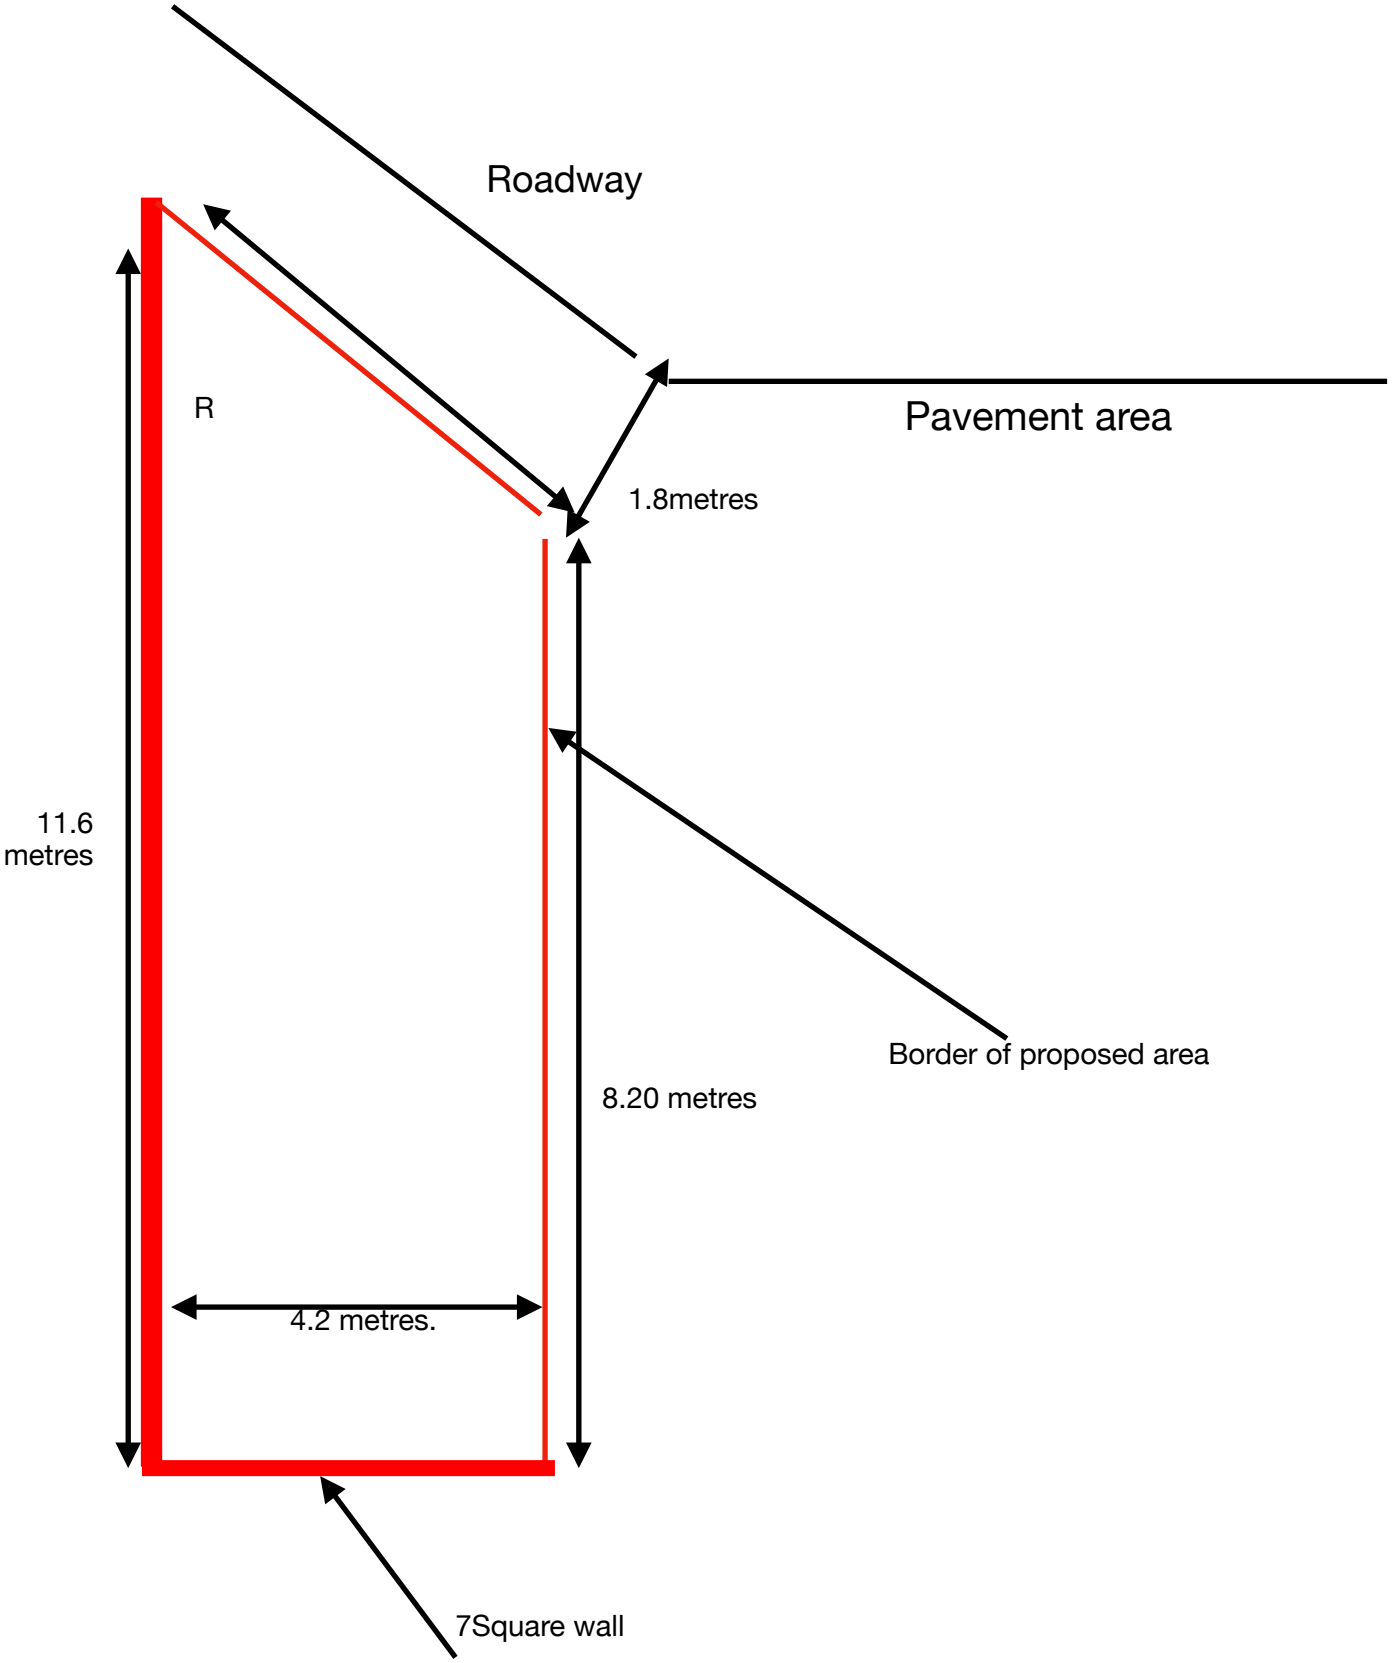
Roadway
R
Pavement area
1.8metres
11.6
metres
Border of proposed area
8.20 metres
4.2 metres.
7Square wall