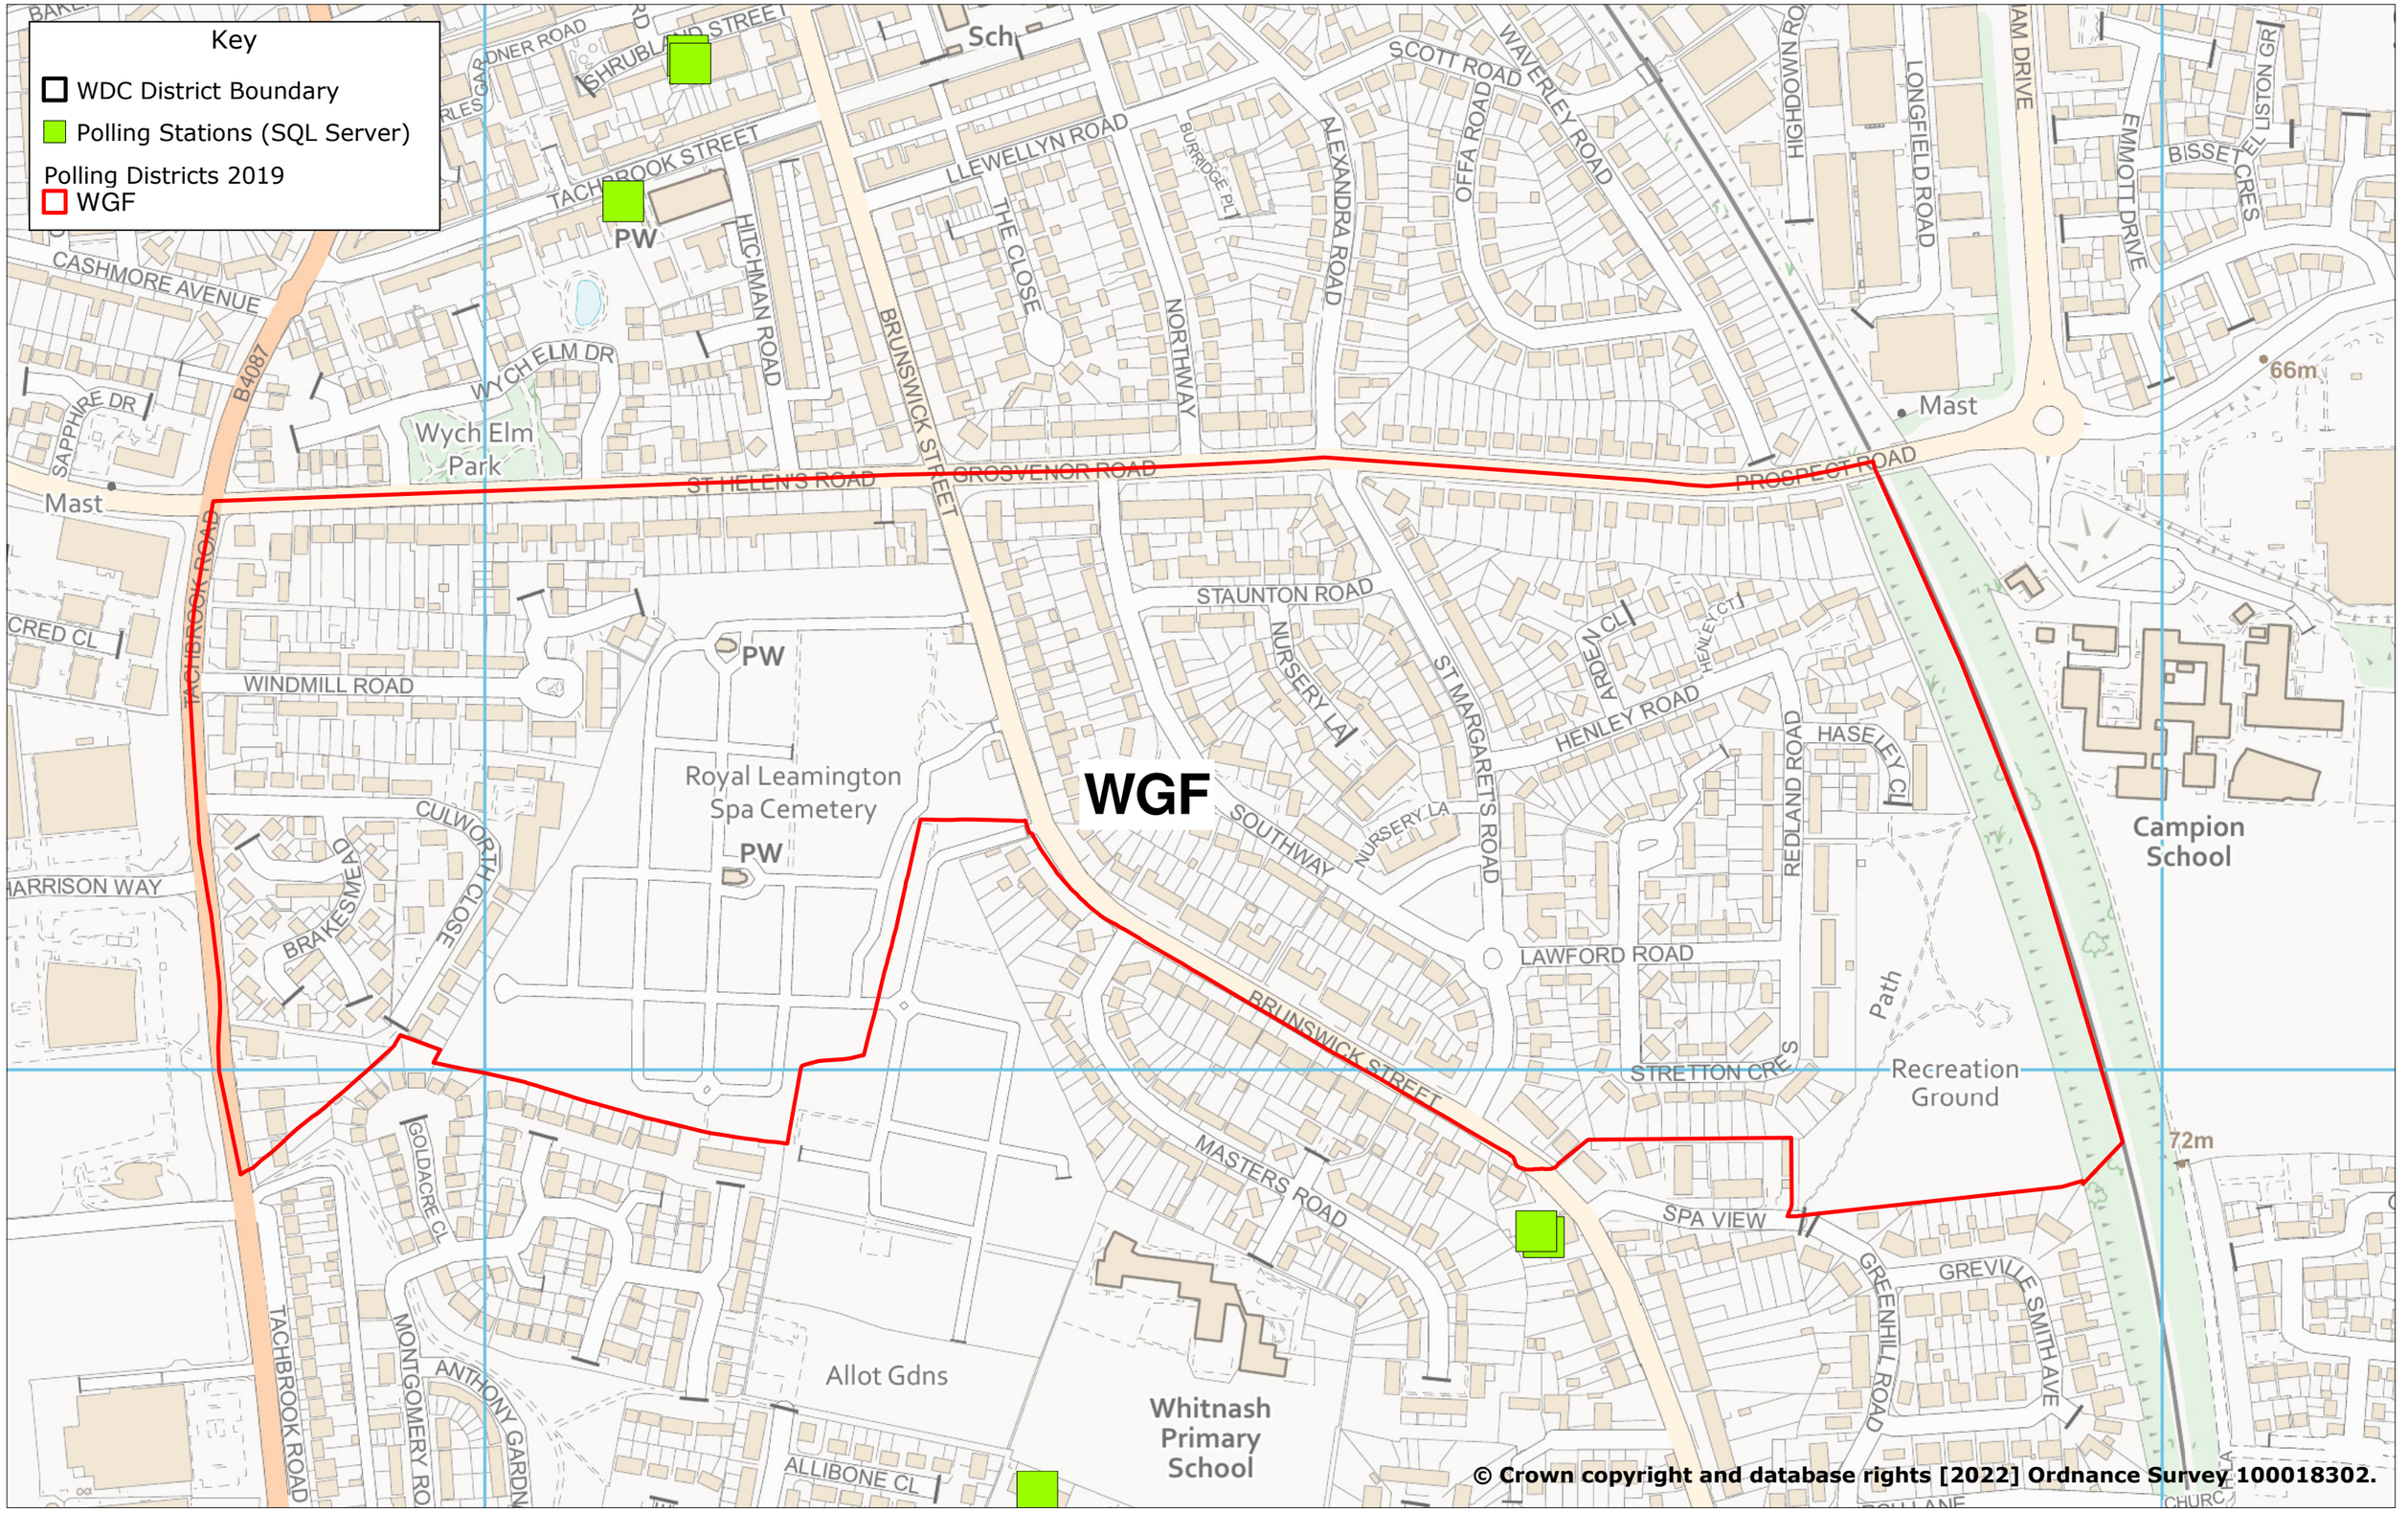


© Crown copyright and database rights [2022] Ordnance Survey 100018302.

**Name:** **Brunswick**

**Station:** **St. Margarets Centre STATION B, Egford Room, Whitnash Road**

Scale: 1:3500 @A3

Drawn By: MB

Date: 24/08/2023

Scale
0 50 100 150 200 250 m

N