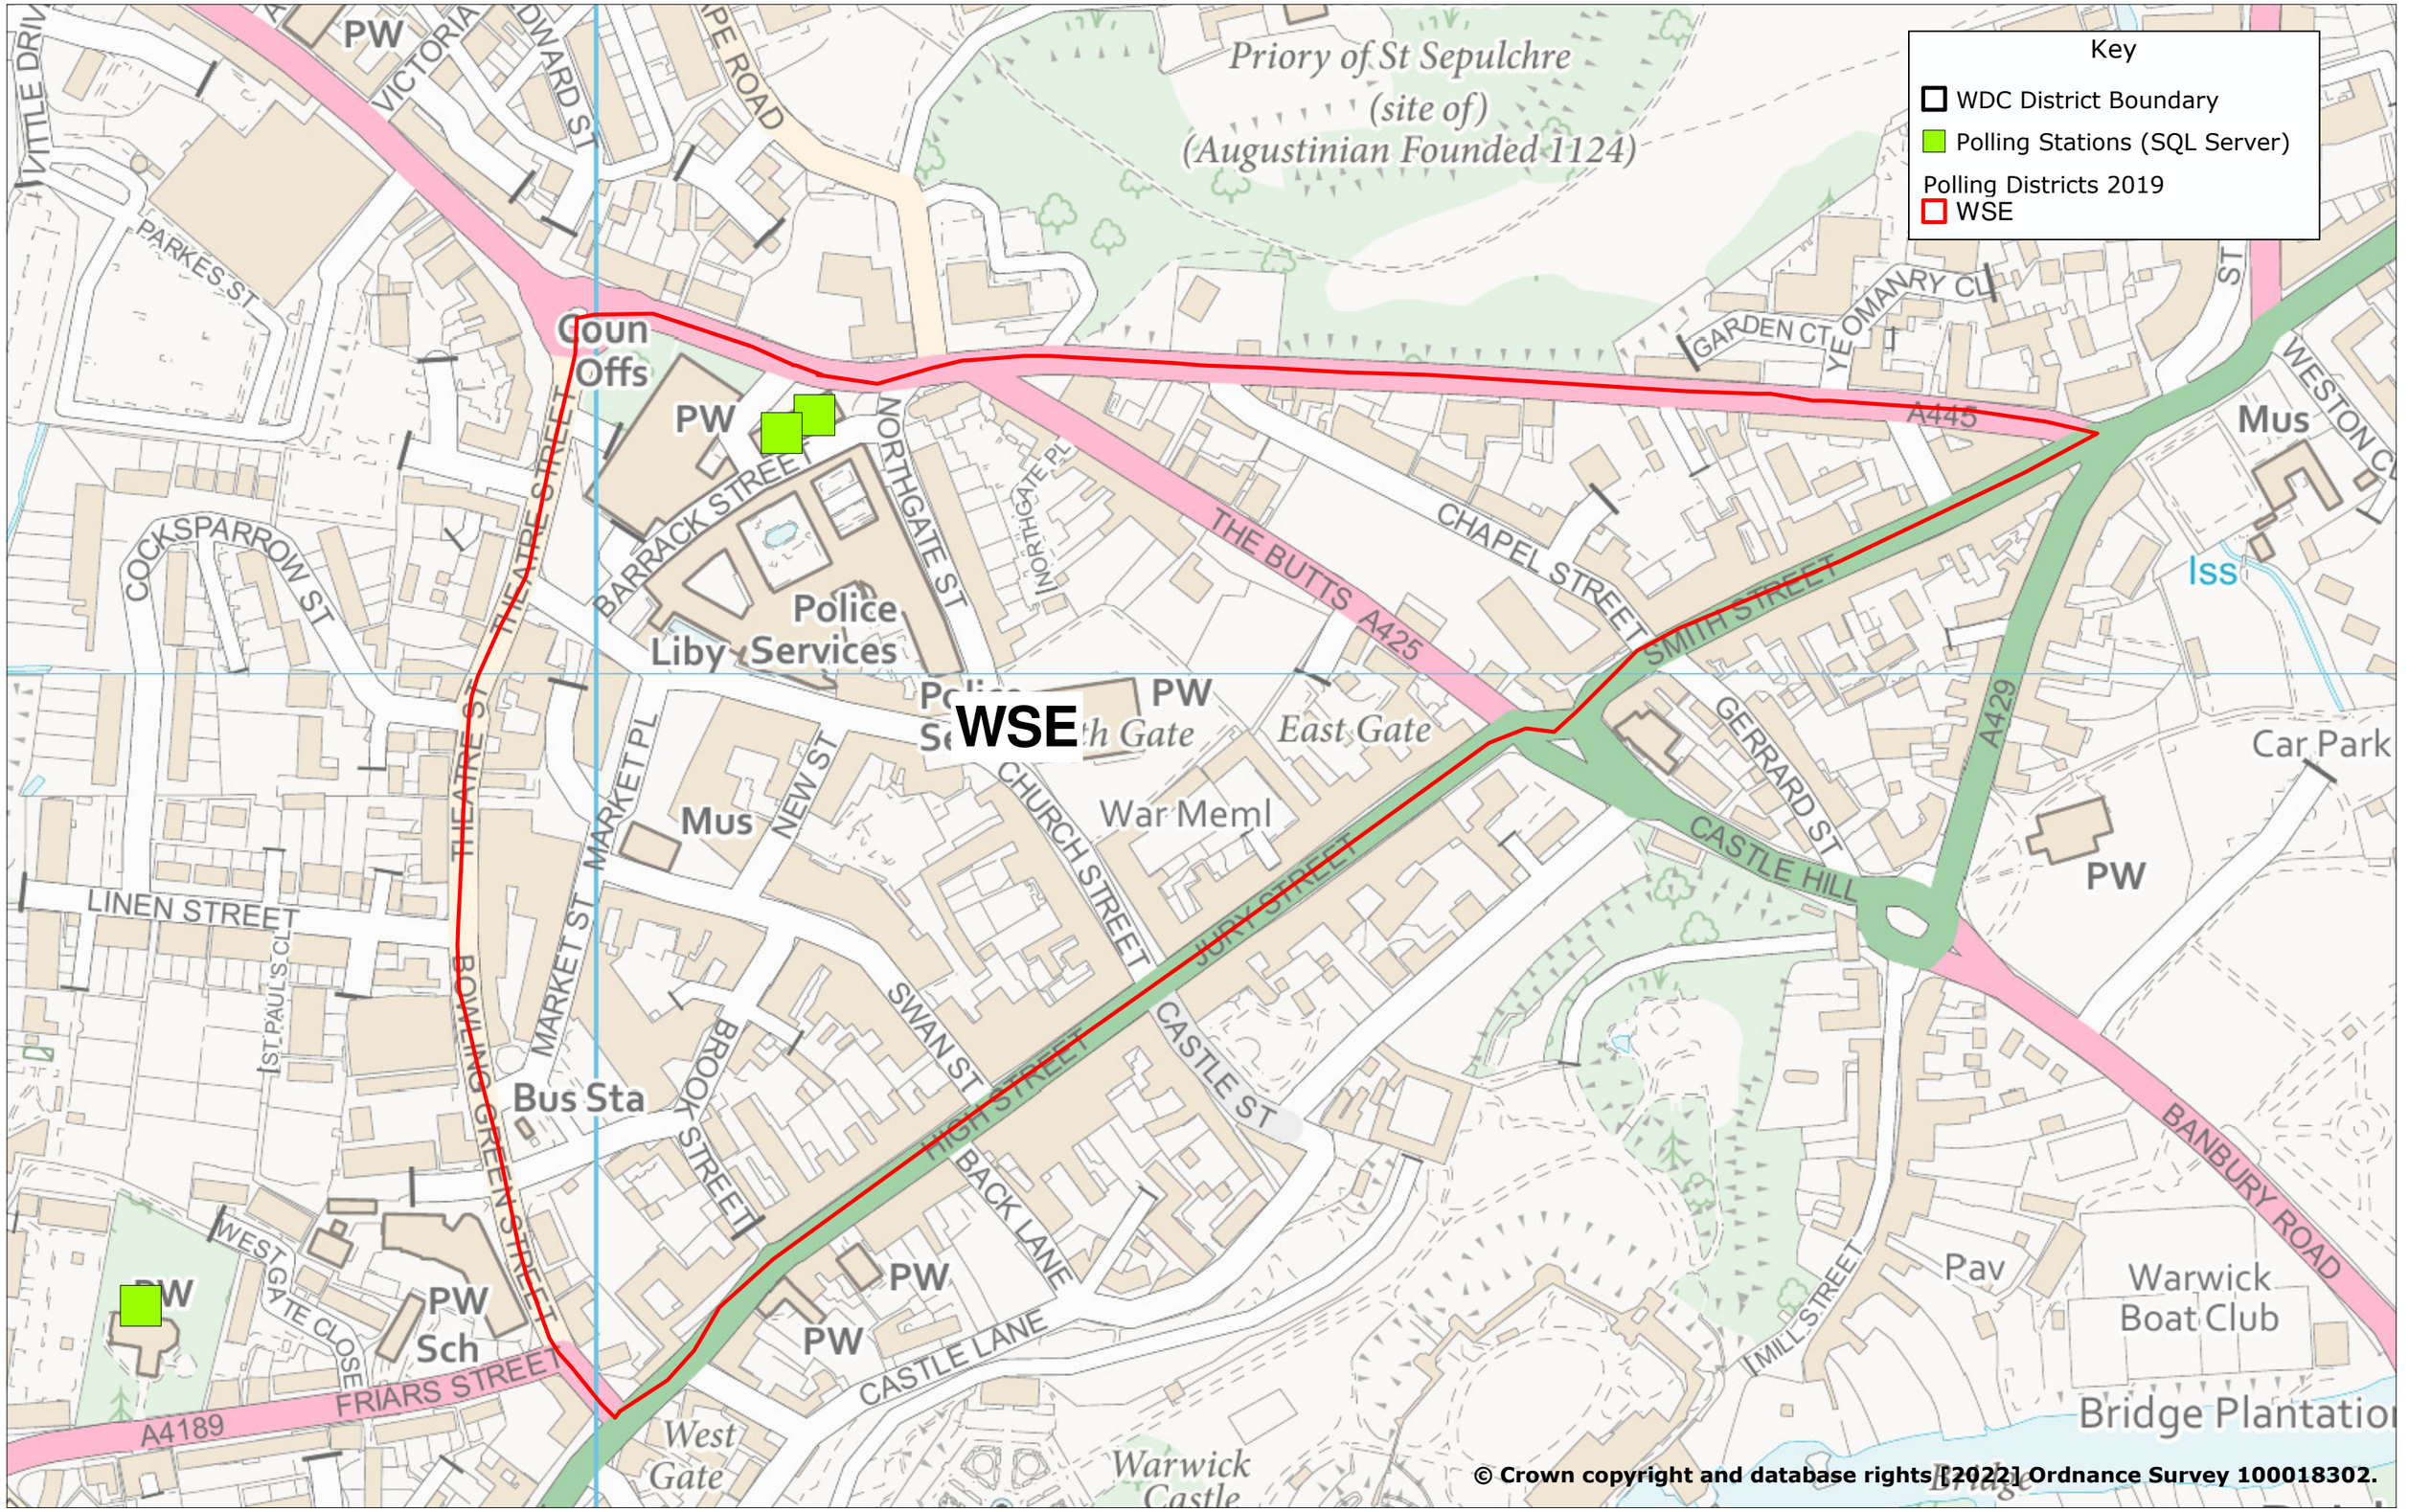

Name: **Saltisford**

Station: **Northgate Methodist Church Hall STATION A, Barrack Street, Warwick**

Scale: 1:2500 @A3

Drawn By: MB

Date: 12/09/2023

Scale
0 25 50 75 100 125 m

N